PROPERTY INFORMATION

PARCEL	PARCEL ID	APPROXIMATE SIZE ACRES	DEED HOLDER	COUNTY BOOK	RECORD PAGE
1	0629300007	20.14	Wichhart, Ronald J/Linda	253	221
2	0629400006	19.09	Wichhart, Ronald J/Linda	253	221
3	0632100008	40.34	Wichhart, Ronald J/Linda	253	221
4	0632200001	40.48	Wichhart, Ronald J/Linda	253	221
5	0632200004	40.48	VanHeukelom, T Ernest Revocable Trust	276	500
6	0632200005	40.63	VanHeukelom, T Ernest Revocable Trust	276	500
7	0633100004	19.68	VanHeukelom, T Ernest Revocable Trust	276	500
8	0633300001	19.93	VanHeukelom, T Ernest Revocable Trust	276	500
9	0633300002	20.31	Hasselman, Homer/Doretha	252	248
10	0633300003	40.14	Hasselman, Homer/Doretha	252	248
11	0633400007	39.78	Hasselman, Homer/Doretha	252	248
12	0633400004	40.40	Hasselman, Homer/Doretha	252	248
13	0633300005	40.17	Vos, Marion L/Dorothy A	287	480
14	1004200001	49.58	DeRooi, John w/Gladys A Revocable Trust	272	256
15	1004200003	62.77	VanZomeren, James L	2010	3155
16	1004400004	40.12	Prine, David Miles	NA	NA
17	1004400002	34.59	Prine, David Miles	NA	NA
18	1004100006	75.26	Barnard, Elizabeth V Living Trust	2010	1212
19	1004100001	40.49	Rempe,Florence J/Donaldson Linda Lea/Salzwedel	255	338
20	0633300004	40.07	Vos, Marion L/Dorothy A	287	480
21	0632400006	39.70	Rempe,Florence J/Donaldson Linda Lea/Salzwedel	255	338
22	0632400002	40.68	Rempe,Florence J/Donaldson Linda Lea/Salzwedel	255	338
23	0632400001	40.60	VanHeukelom, T Ernest Revocable Trust	276	500
24	0632300004	39.30	VanHeukelom, T Ernest Revocable Trust	276	500
25	0632200003	19.88	VanHeukelom, T Ernest Revocable Trust	276	500
26	0632200002	20.75	Wichhart, Ronald J/Linda	253	221

NOTES:

RUNWAY 14/32 (C-II)
100'x6500'
RW 32
PA- CAT 1
(Vis Min. AC 150/5300-13A)
PIR< 3/4 MILE (FAR Part 77)
RW 14
APV ≥ 3/4 MILE BUT < 1 MILE
(Vis. Min. AC 150/5300-13A)
D(NP) > 3/4 MILE (FAR Part 77)
RUNWAY 10/28 (B-II)
75'x3900'
RW 10
NPA 1 MILE
(Vis Min AC 150/5300-13A)
C(NP)(FAR Part 77)
RW 28
NPA 1 MILE
(Vis Min AC 150/5300-13A)
C(NP)(FAR Part 77)

ESTABLISHED AIRPORT ELEVATION 850' AMSL

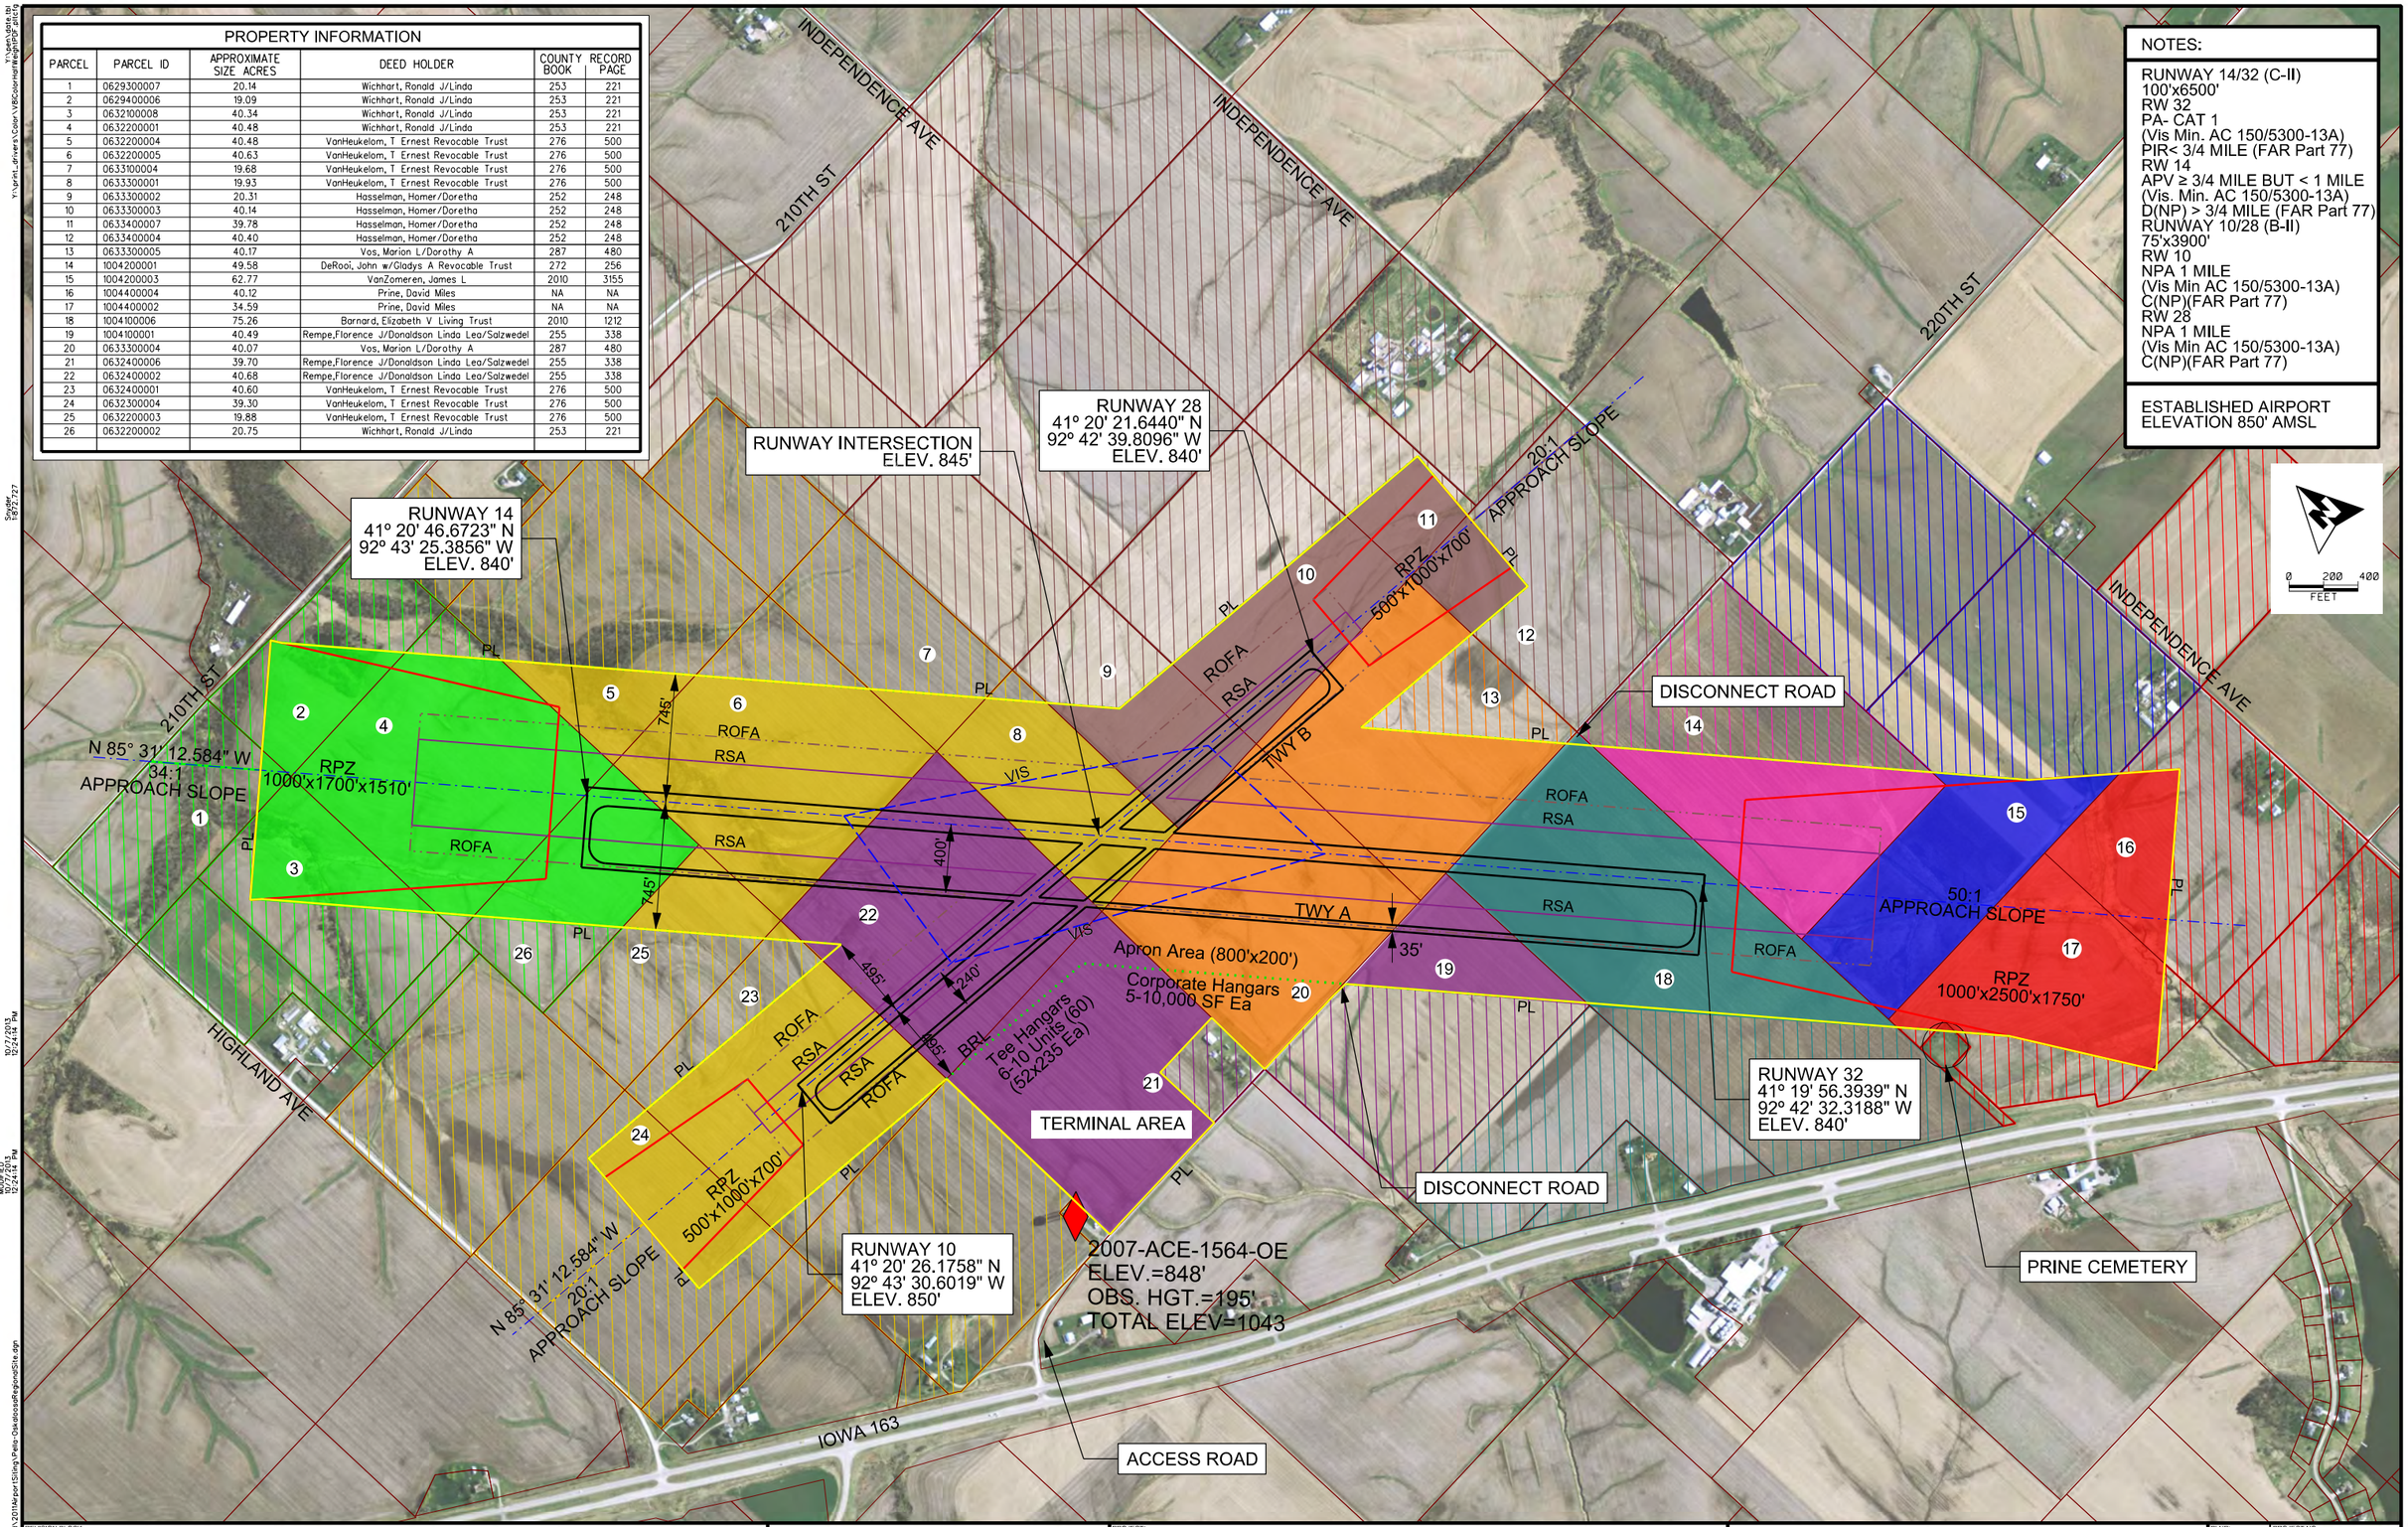

REVISION BLOCK NUMBER	DATE	DESCRIPTION
1	05/24/2013	SITE A ALTERNATIVE 2
2	06/4/2013	AIRPORT DEVELOPMENT CONCEPT
3		

APPROVED BY: _____

DATE APPROVED: _____

PROJECT: ALT 2 OWNERSHIP

TITLE: SOUTH CENTRAL REGIONAL AIRPORT AGENCY

SNYDER & ASSOCIATES — 2727 S.W. SNYDER BLVD. ANKENY, IOWA 50023 515-964-2020

PLNR: JLS	PROJECT NO. 112.0865
CK. BY: JLS	
DR. BY: GCB	DWG. NO. EX 27
DATE: 6-2013	SHEET 1 OF 1

EXHIBIT 27